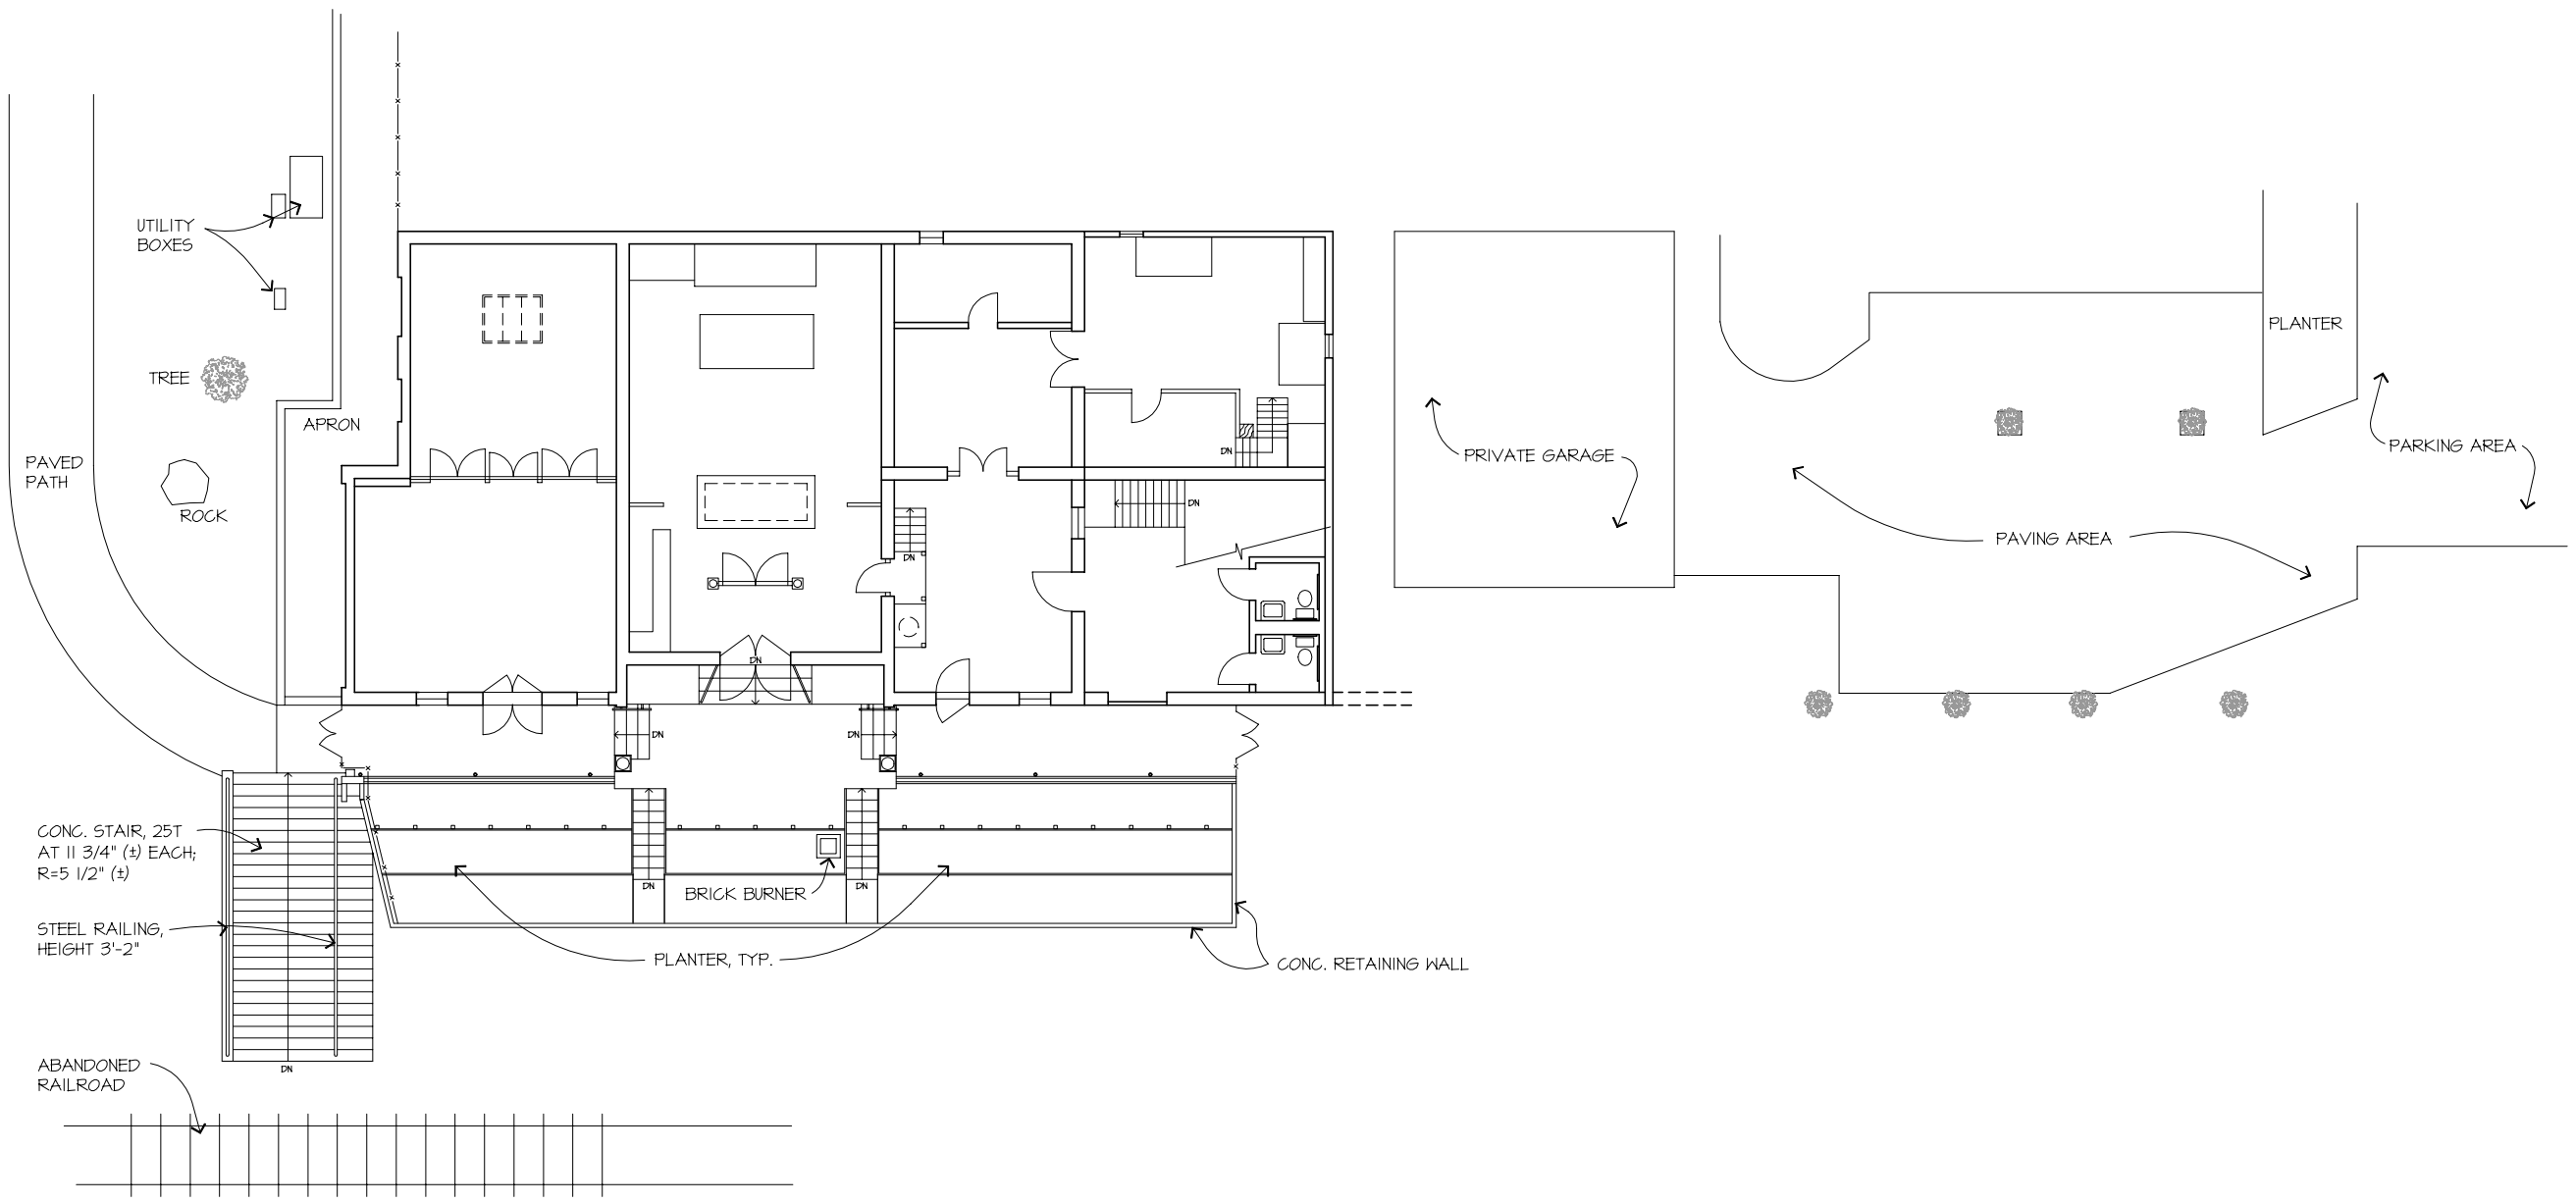

1 SITE PLAN
1/16" = 1'-0"

N

© ARCHITECTURAL RESOURCES GROUP

ARCHITECTURAL RESOURCES GROUP
Architects, Planners & Conservators, Inc.
Pier 9, The Embarcadero . San Francisco, California
415.421.2680 fax 415.421.0127

NO.	DESCRIPTION	DATE
REVISIONS		

BOK KAI TEMPLE

MARYSVILLE
CALIFORNIA

HISTORIC STRUCTURE REPORT

SHEET TITLE

SITE PLAN

ISSUANCE
EXISTING CONDITIONS

DATE
SEPTEMBER 12, 2002

PROJ. NO.
02000

DRAWN
ZY

CHECKED
EK

DRAWING NO.
E2.0

SHEET 1 OF 7